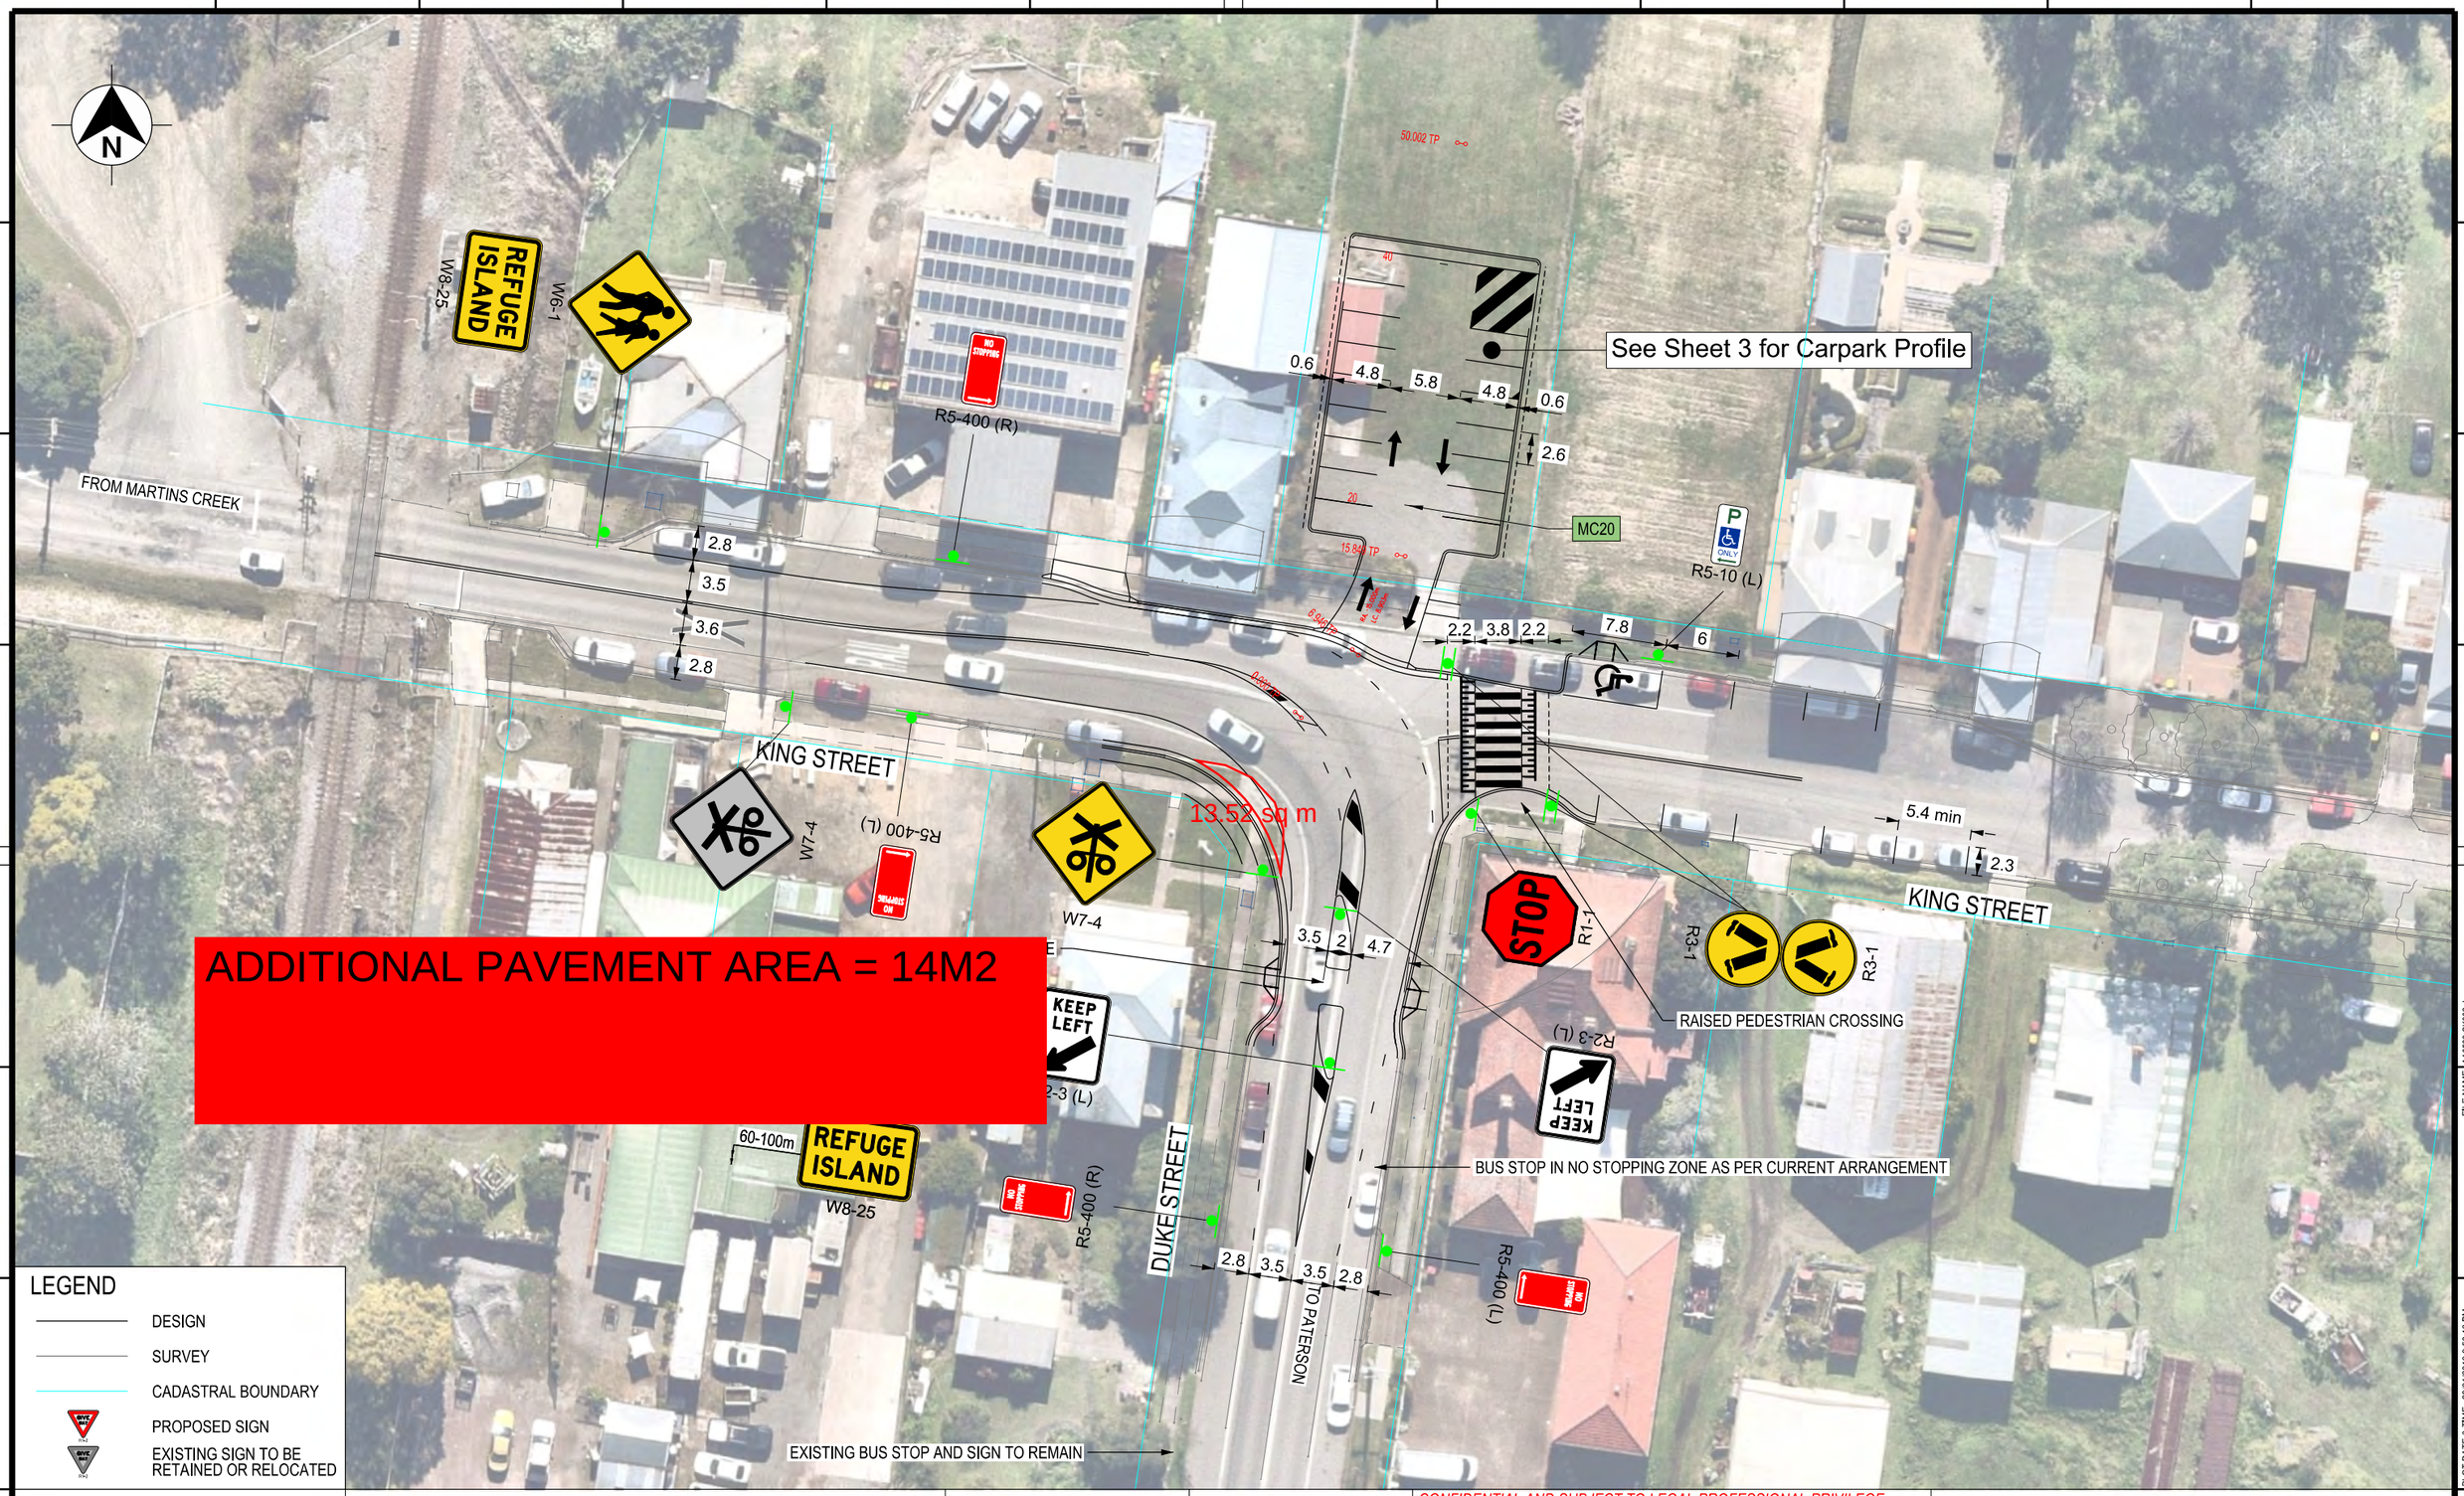

LEGEND

- DESIGN
- SURVEY
- CADASTRAL BOUNDARY
- PROPOSED SIGN
- EXISTING SIGN TO BE RETAINED OR RELOCATED

REFERENCES:

THIS DRAWING MAY BE PREPARED IN COLOUR AND MAY BE INCOMPLETE IF COPIED.

REV	DESCRIPTION	DESIGNER INITIAL/DATE	VERIFIED INITIAL/DATE	APPROVED INITIAL/DATE
B	CONCEPT DESIGN - ISSUE FOR DISCUSSION	AH 06/12/24	MO 06/12/24	MO 06/12/24
A	CONCEPT DESIGN - ISSUE FOR URBAN DESIGN COORDINATION	AH 27/11/24	MO 27/11/24	MO 15/10/24

COORDINATE SYSTEM: HEIGHT DATUM:

SCALE:

0 5 10 15
SCALE 1:500m

DESIGN LOT CODE:

CLIENT: BUTTAI GRAVEL

PREPARED FOR:

CONFIDENTIAL AND SUBJECT TO LEGAL PROFESSIONAL PRIVILEGE. PREPARED FOR THE DOMINANT PURPOSE OF ACTUAL OR ANTICIPATED LITIGATION.

CCHD

DRAWN	W.KEMP	06/12/24
DESIGNED	A.HILLARD	06/12/24
DRG CHECK	M.OLLE	06/12/24
DESIGN CHECK	M.OLLE	06/12/24
PROJ/DES MNGR		
APPROVED		

DUNGOG SHIRE COUNCIL
GRESFORD ROAD
DUKE STREET/ KING STREET INTERSECTION
UPGRADE - OPTION 1
GENERAL ARRANGEMENT PLAN

DRAWING SET No:	PART:	SHEET: 01 OF	
STATUS: CONCEPT	BRIDGE No:		©
DRG No. AA0599-SK042	REV B	VER	EDMS No. / AMD No.

Plotted by WILLIAMKEMP
PLOT DATE & TIME: 29/01/2013 3:52:18 PM
FILE NAME: AA0599-SK002.dgn